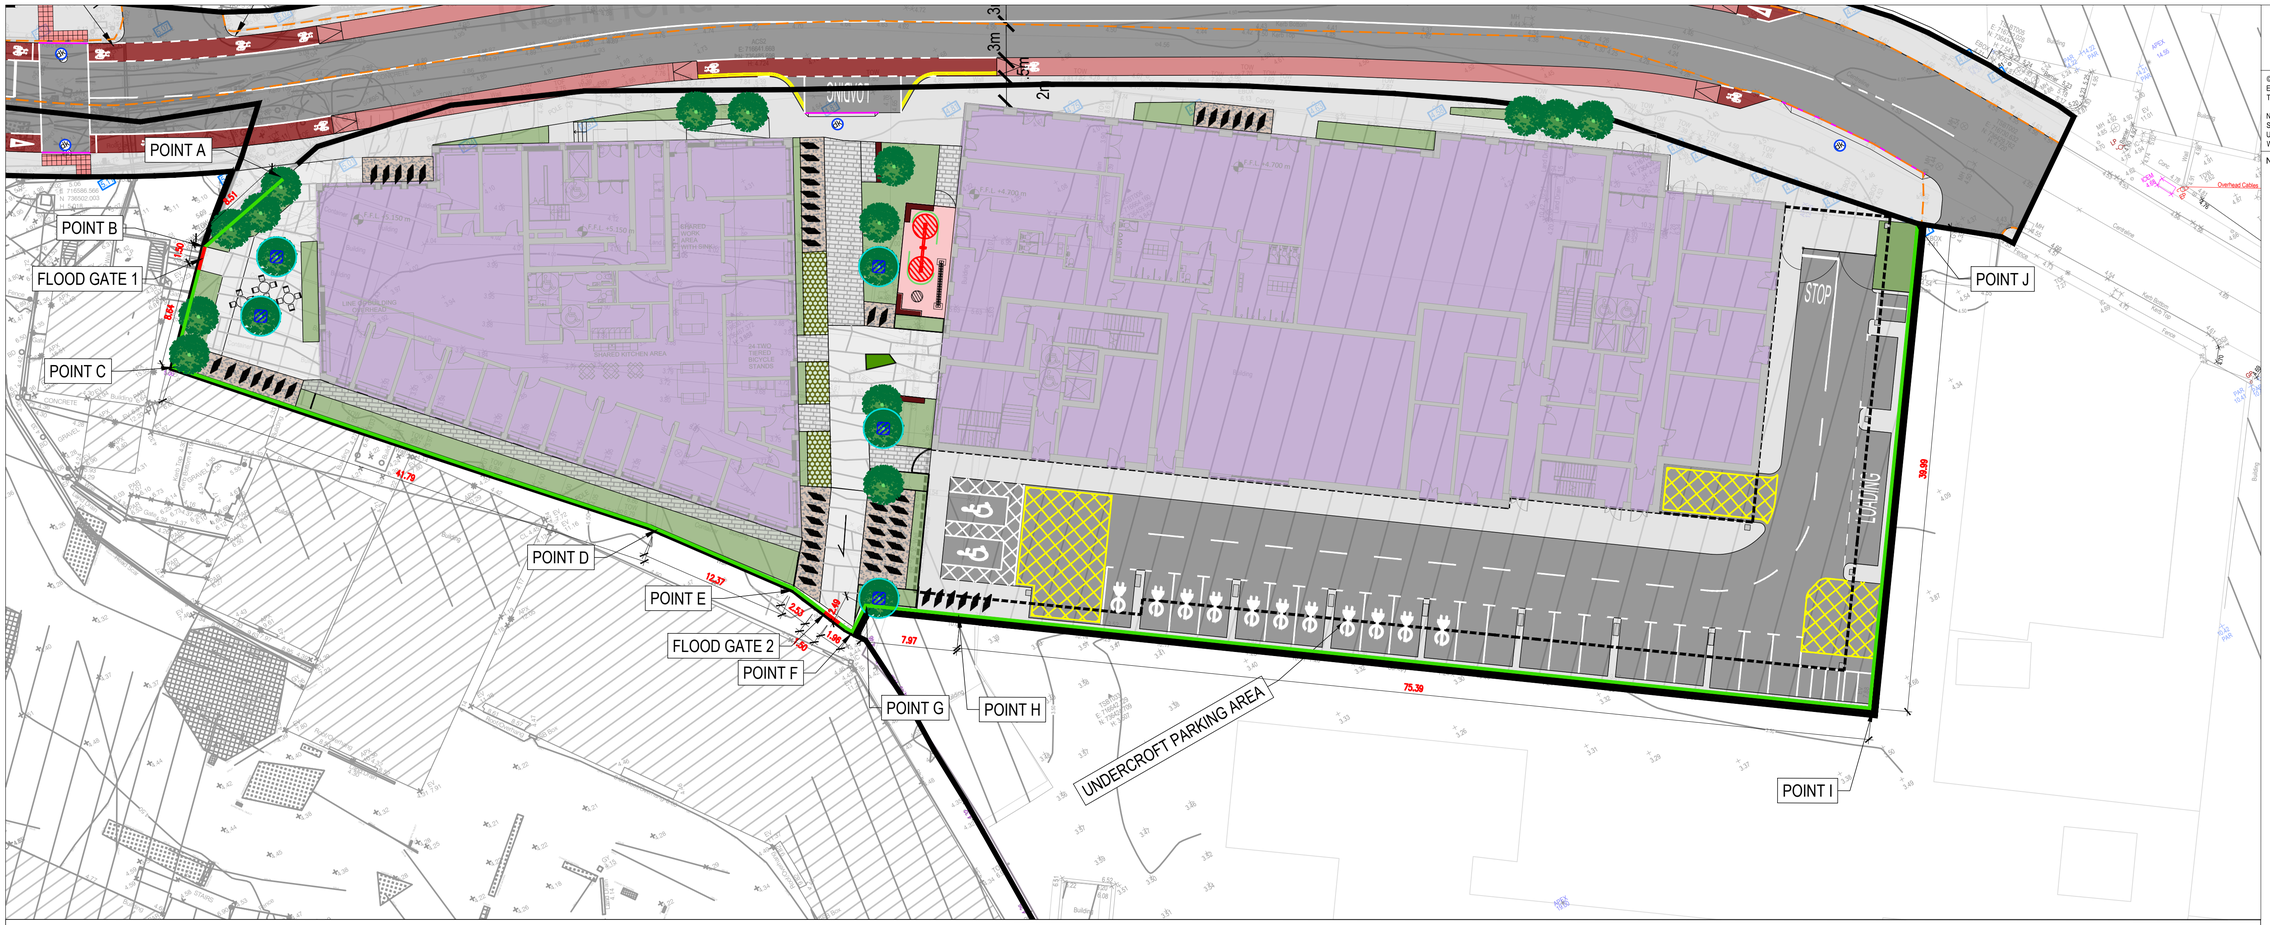

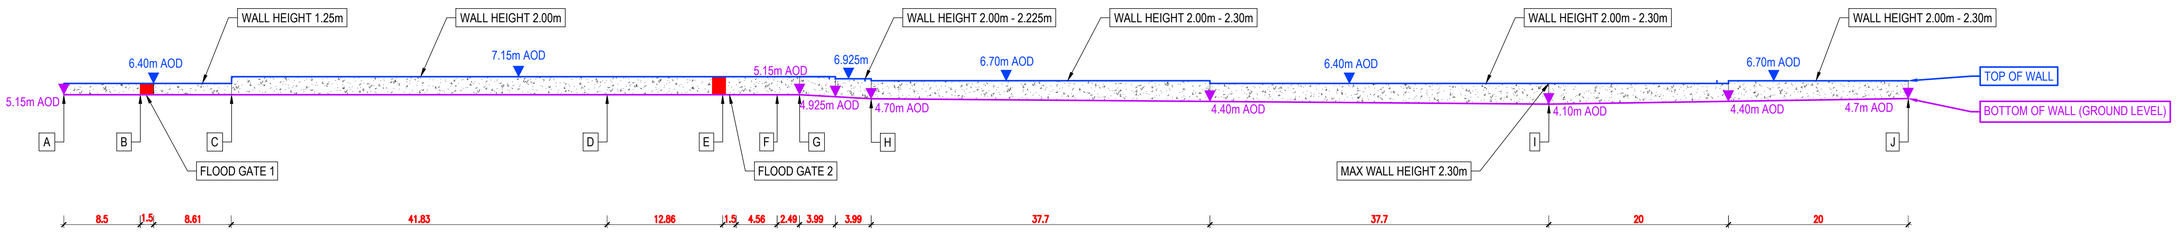

FLOOD WALL ELEVATION

ON ORIGINAL

0 5 10 15 20 25 30 40 50mm

© COPYRIGHT OF THIS DRAWING IS RESERVED BY DBFL CONSULTING ENGINEERS. NO PART SHALL BE REPRODUCED OR TRANSMITTED WITHOUT THEIR WRITTEN PERMISSION.

NO CHANGES OF WHATSOEVER NATURE ARE TO BE MADE TO ANY DETAILS SET OUT OR CONTAINED IN ANY DBFL SPECIFICATIONS OR DRAWINGS UNLESS THE EXPRESS CONSENT HAS BEEN OBTAINED IN ADVANCE, IN WRITING, FROM DBFL.

NOTES:

LEGEND

- FLOOD WALL
- FLOOD GATE

rev	date	description	by	chkd.
P01	24-02-23	ISSUED FOR PLANNING	DKE	DCB

client approval
- A - Approved
- B - Approved with comments
- C - Do not use

suitability: S0 - WORK IN PROGRESS

issue purpose: PLANNING

DBFL Consulting Engineers
Civil, Structural & Transportation Engineering
www.dbfl.ie

DUBLIN OFFICE: Ormond House, Upper Ormond Quay, Dublin 7, D07 W704
PHONE +353 1 400 4000

CORK OFFICE: 14 South Mall, Cork, T12 CT91
PHONE +353 21 2024538

WATERFORD OFFICE: Suite 8b The Atrium, Maritana Gate, Canada Street, Waterford, X91 W028
PHONE +353 51 309 800

project ref.: RICHMOND ROAD PHASE II

drawing title: FLOOD WALL ELEVATION

client: MALKEY LIMITED

designed by	author	scale	sheet size
DCB	DKE	AS SHOWN	A1

drawing no.: 210178-DBFL-RD-SP-DR-C-5211

revision: P01